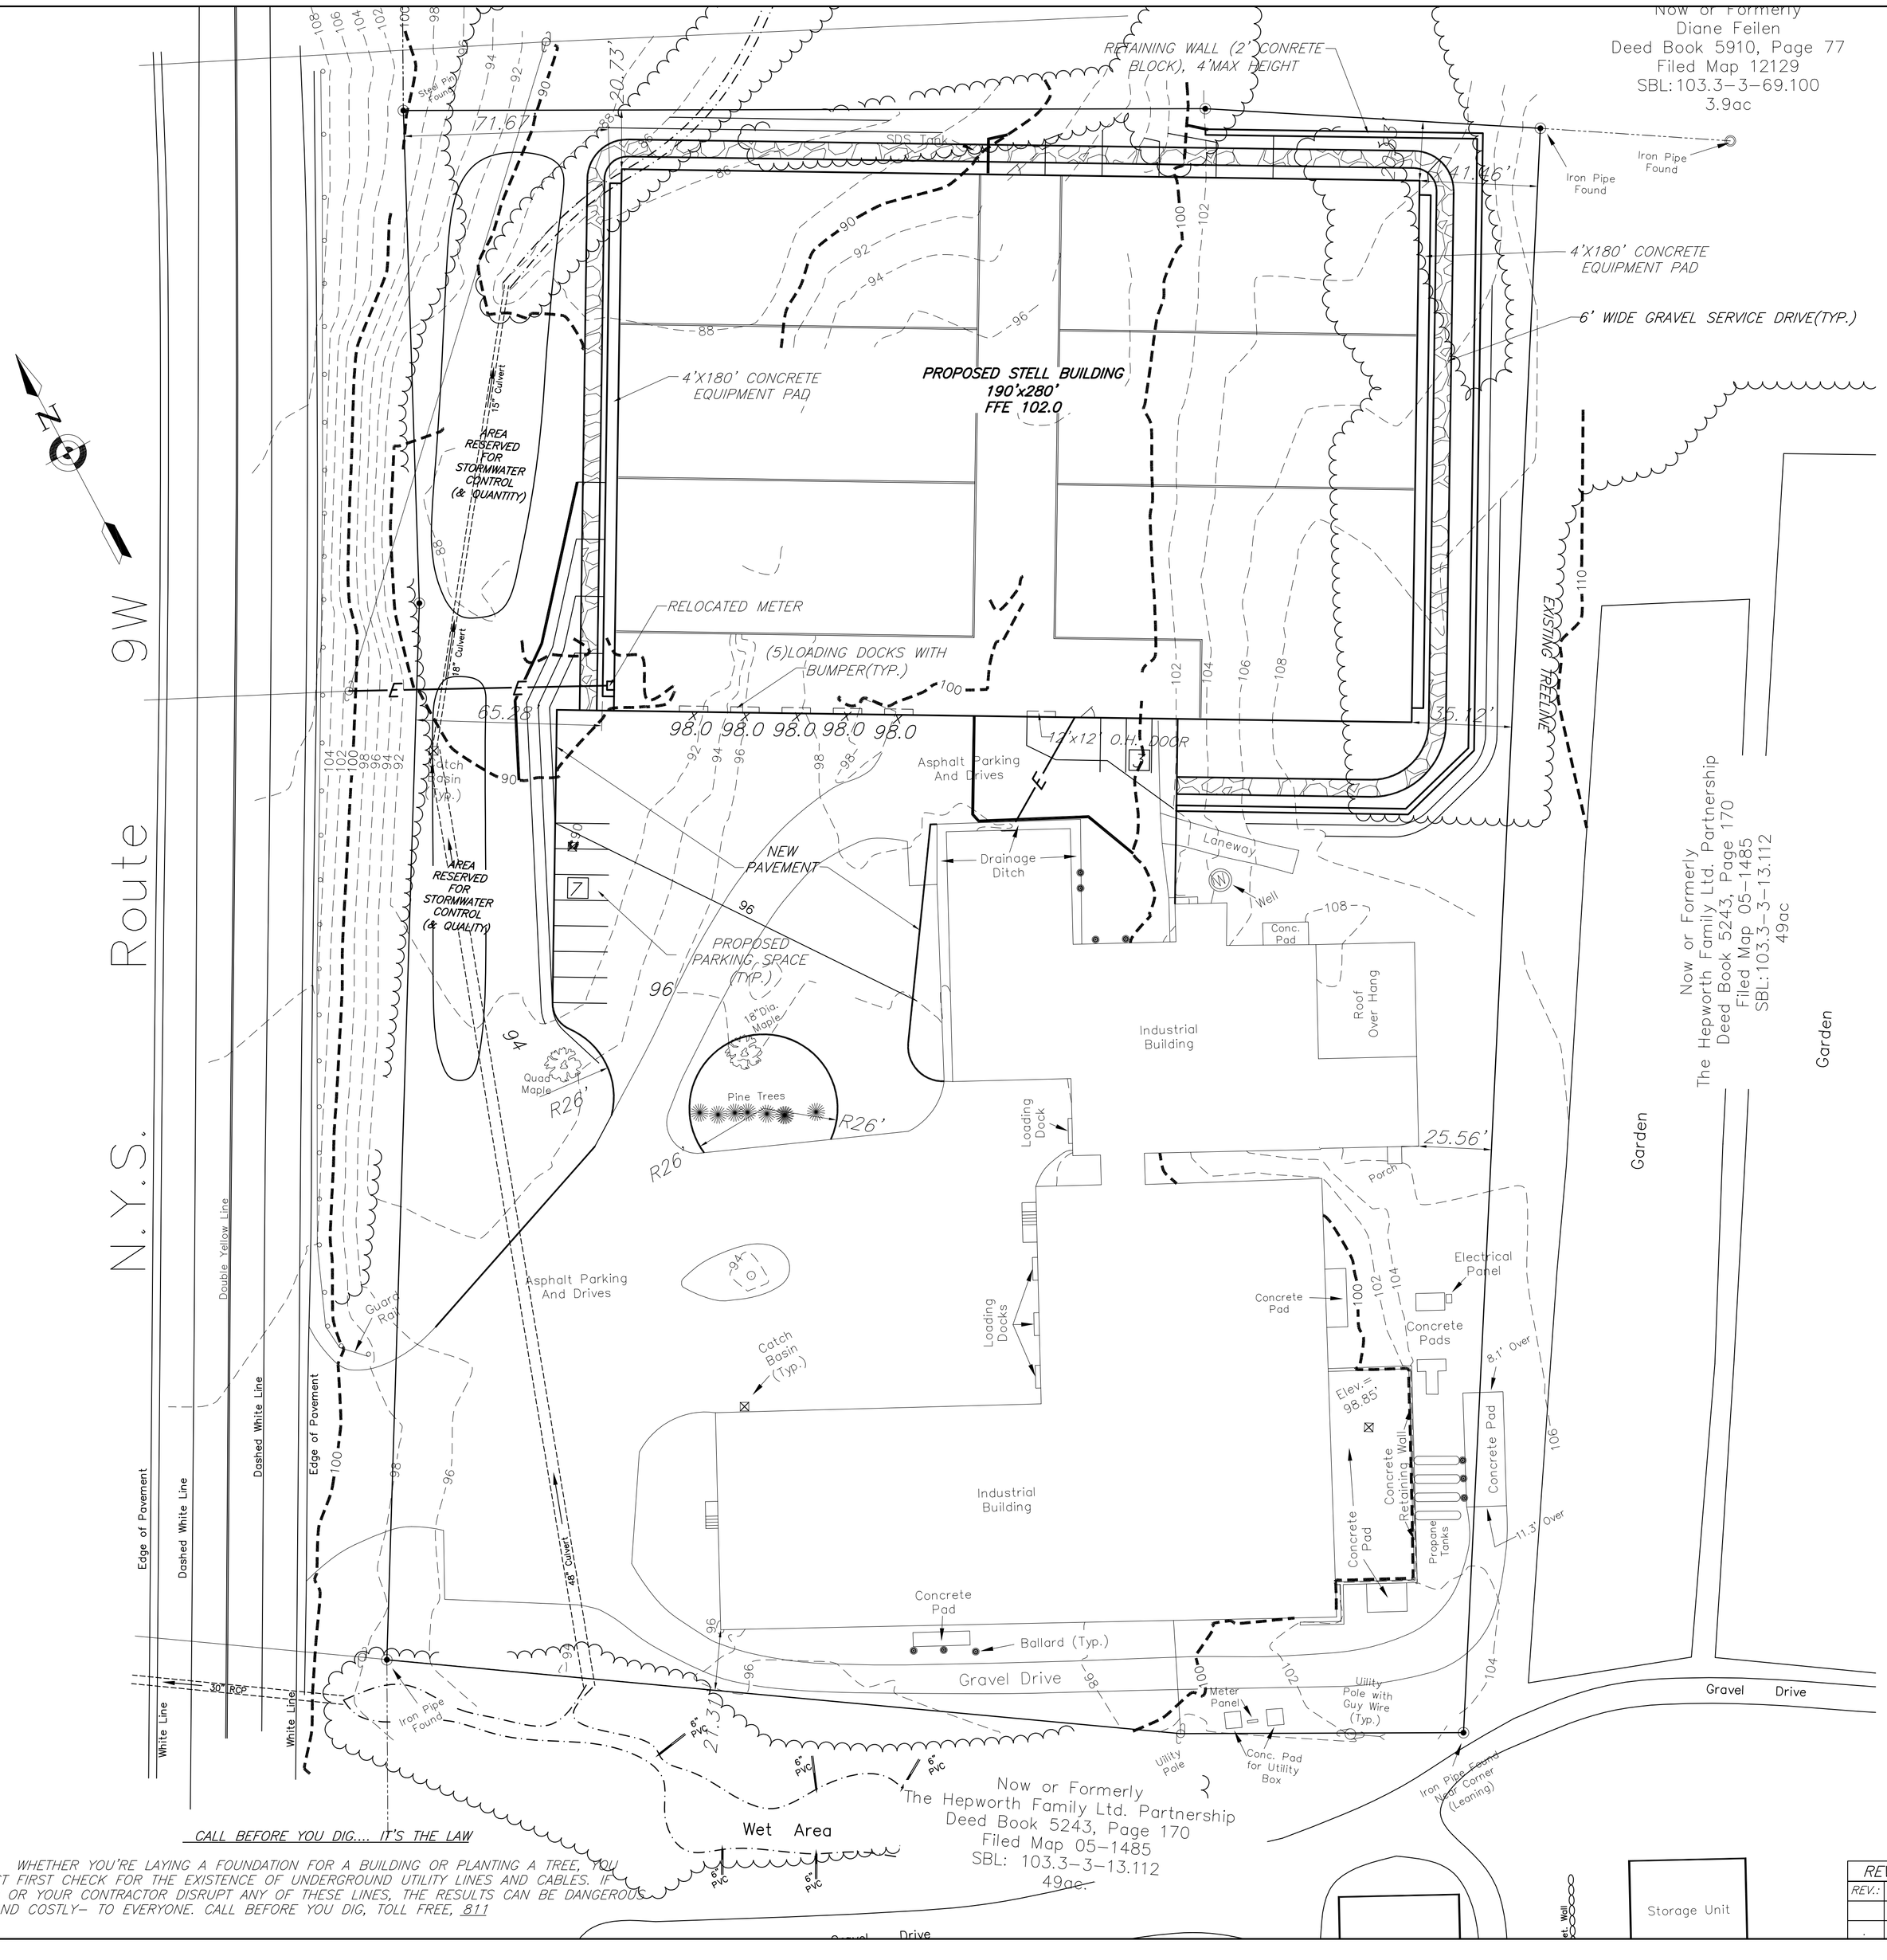

LEGEND

- PROPERTY LINE EXISTING
- PROPERTY LINE ADJOINING
- EXISTING CONTOURS (2')
- EXISTING CONTOURS (10')
- CONTOURS PROPOSED (2')
- CONTOURS PROPOSED (10')
- E — OVERHEAD ELETRIC PROPOSED

CALL BEFORE YOU DIG... IT'S THE LAW

WHETHER YOU'RE LAYING A FOUNDATION FOR A BUILDING OR PLANTING A TREE, YOU MUST FIRST CHECK FOR THE EXISTENCE OF UNDERGROUND UTILITY LINES AND CABLES. IF YOU OR YOUR CONTRACTOR DISRUPT ANY OF THESE LINES, THE RESULTS CAN BE DANGEROUS – AND COSTLY– TO EVERYONE. CALL BEFORE YOU DIG, TOLL FREE, 811

THIS SHEET IS INVALID AND VOID UNLESS ACCOMPANIED BY REMAINING SHEETS IN SET.

REVISIONS			
REV.:	DATE:	BY:	DESCRIPTION:
.	.	.	.

ENGINEER

CHARLES T. BROWN,P.E.

TALCOTT ENGINEERING DESIGN PLLC
1 GARDNERTOWN ROAD
NEWBURGH, NY 12550
(845)-569-8400
(FAX)(845)-569-4583
TALCOTTDESIGN12@GMAIL.COM

GRADING PLAN

ROYAL ENERGY PROPERTIES, LLC
1666 ROUTE 9W
SBL; 103.3-3-68, MILTON, NY 12547
TOWN OF MARLBOROUGH, ULSTER COUNTY, NY

DATE	SCALE	JOB NUMBER	SHEET NUMBER
01/02/19	1"=30'	18224-LCN	3 of 3