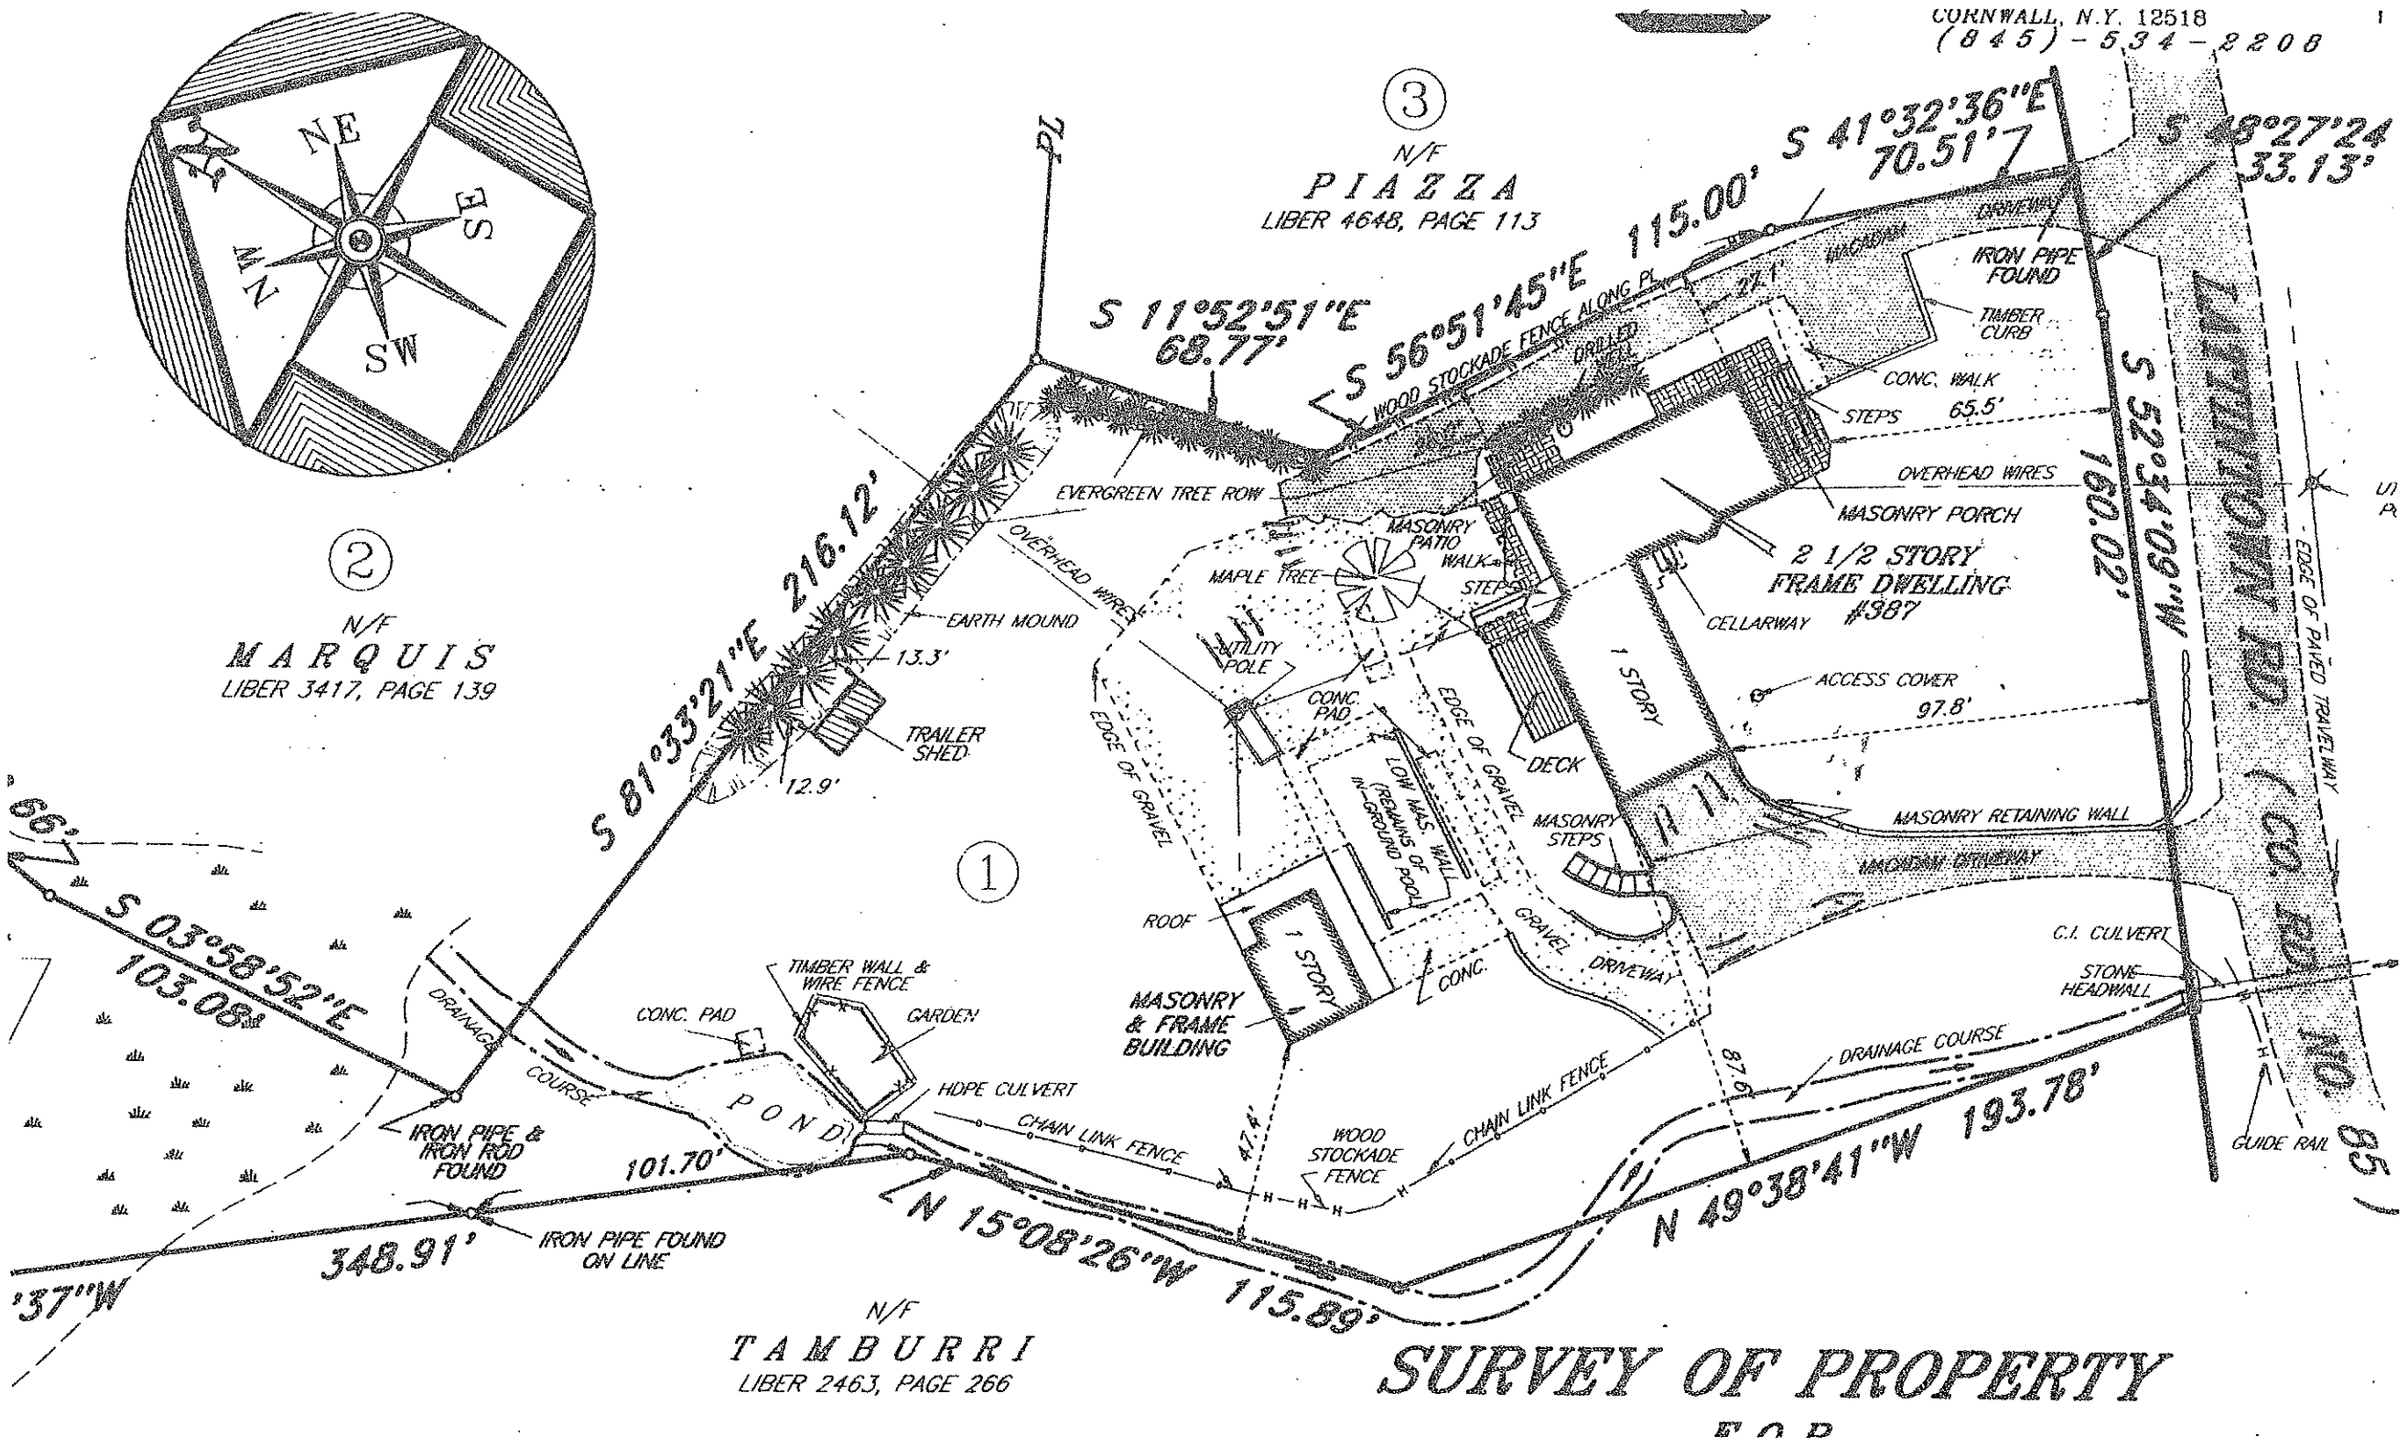
CORNWALL, N.Y. 12518
(845)-534-2208
NE
SE
SW
NW
3
N/F
PIAZZA
LIBER 4648, PAGE 113
S 41°32'36"E
70.51'
S 48°27'24
33.13'
115.00'
S 56°51'45"E
S 11°52'51"E
68.77'
WOOD STOCKADE FENCE ALONG PL
DRILLED WELL
27.1'
MACADAM DRIVEWAY
IRON PIPE FOUND
TIMBER CURB
CONC. WALK
STEPS
65.5'
OVERHEAD WIRES
MASONRY PORCH
2 1/2 STORY FRAME DWELLING #387
CELLARWAY
ACCESS COVER
97.8'
S 52°34'09"W
160.02'
LATTINTOWN RD. (CO. RD. NO. 85)
EDGE OF PAVED TRAVELWAY
EVERGREEN TREE ROW
OVERHEAD WIRES
MASONRY PATIO
WALK
STEPS
MAPLE TREE
UTILITY POLE
CONC. PAD
EDGE OF GRAVEL
LOW MAS. WALL (REMAINS OF IN-GROUND POOL)
DECK
1 STORY
MASONRY STEPS
MASONRY RETAINING WALL
MACADAM DRIVEWAY
GRAVEL DRIVEWAY
ROOF
CONC.
MASONRY & FRAME BUILDING
C.I. CULVERT
STONE HEADWALL
DRAINAGE COURSE
GUIDE RAIL
87.6'
CHAIN LINK FENCE
WOOD STOCKADE FENCE
47.4'
N 49°38'41"W
193.78'
N 15°08'26"W
115.89'
S 81°33'21"E
216.12'
EARTH MOUND
13.3'
TRAILER SHED
12.9'
2
N/F
MARQUIS
LIBER 3417, PAGE 139
1
S 03°58'52"E
103.08'
66'
DRAINAGE COURSE
CONC. PAD
TIMBER WALL & WIRE FENCE
GARDEN
HDPE CULVERT
POND
CHAIN LINK FENCE
IRON PIPE & IRON ROD FOUND
101.70'
IRON PIPE FOUND ON LINE
348.91'
'37"W
N/F
TAMBURRI
LIBER 2463, PAGE 266
SURVEY OF PROPERTY
F.O.R.